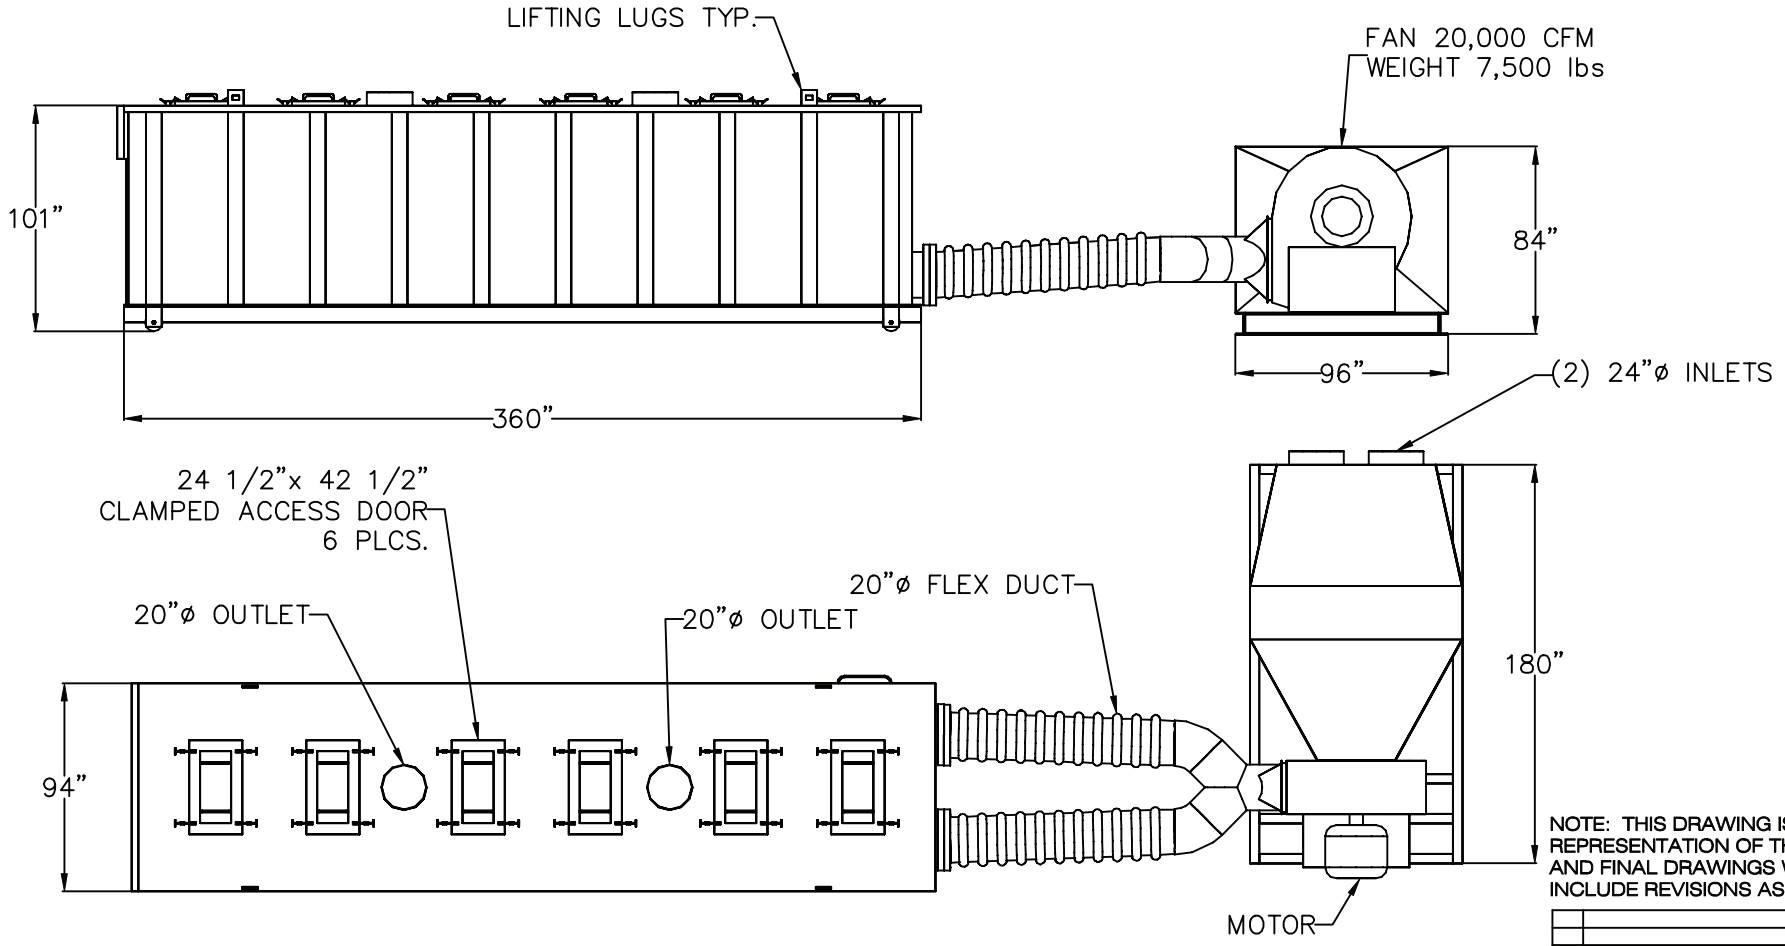

NOTE: THIS DRAWING IS A REPRESENTATION OF THE DESIGN AND FINAL DRAWINGS WILL INCLUDE REVISIONS AS REQUIRED.

NOTE: TIGG CORPORATION RESERVES THE RIGHT TO CHANGE ANY AND ALL DIMENSION-DESIGNS OVERALL OUT TO OUT DIMENSIONS AND INLET/OUTLET LOCATIONS ARE FIXED.

NOTE: CONTAMINATED AIR SHALL ENTER UNIT THROUGH BOTH INLETS AND MUST EXIT USING BOTH OUTLETS.

NO.	REVISION	BY	DATE
1	CHANGE BLOWER	JB	10/04/01

PROJECT
GENERAL LAYOUT

PROJ. NO.
P.O. NO.

THIS DRAWING AND DESIGN ARE THE PROPERTY OF TIGG CORP. AND SHALL NOT BE REPRODUCED IN WHOLE OR IN PART NOR DISCLOSED TO ANY PERSON FOR ANY PURPOSE OTHER THAN THAT SPECIFICALLY PERMITTED IN WRITING BY TIGG CORP. THIS DRAWING IS LOANED SUBJECT TO RETURN ON DEMAND.

DRAWN BY	JB
DESIGN BY	BB
CHKD. BY	
DATE	10/03/01
SCALE	NTS

newterra

CARBON ADSORBER,
AIR HANDLING SYSTEM

DWG. NO. NB-20-1002

REV. 1